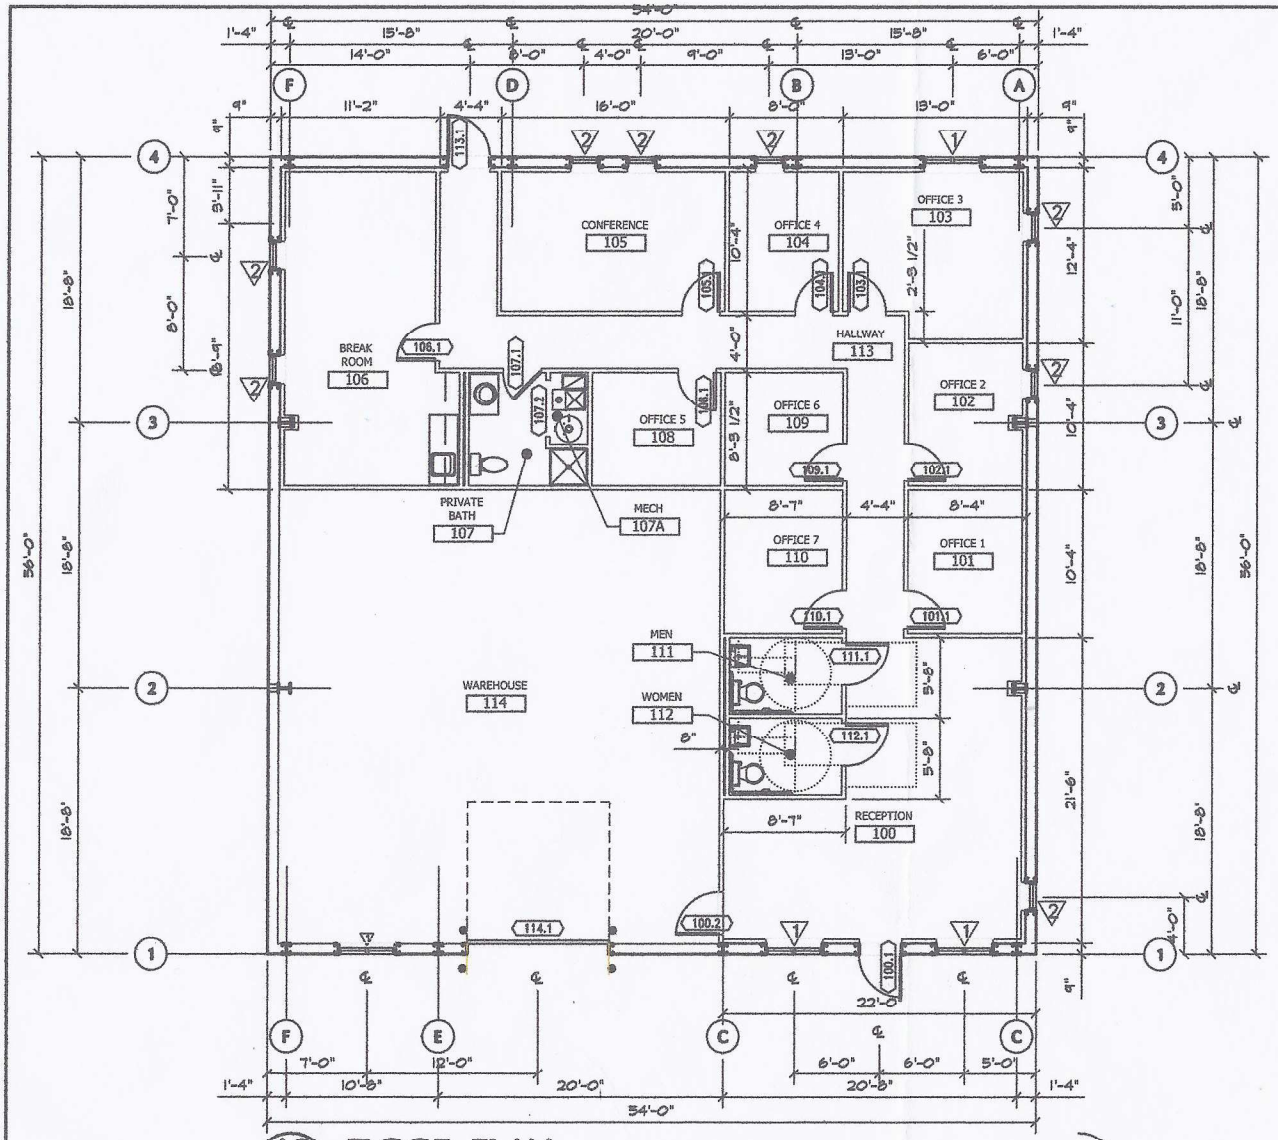

A3 / A110 **FLOOR PLAN**

1/8" = 1'-0"

NORTH

For Review Purposes Only

Allen Belot Architect
Architects & Planners
708 West Ninth Suite 205
Lawrence, KS 66044
Tel 785.843.4570 / Fax 843.4842

OFFICE BUILDING
Lot 11
Commerce Park East
Lawrence, Kansas

PROJECT # 2018
DATE 08.11.10
DRAWN BY:
CHECKED BY:
REVISIONS:

GROUND FLOOR PLAN

Sheet
A110
of Sheets